



# 8th Floor

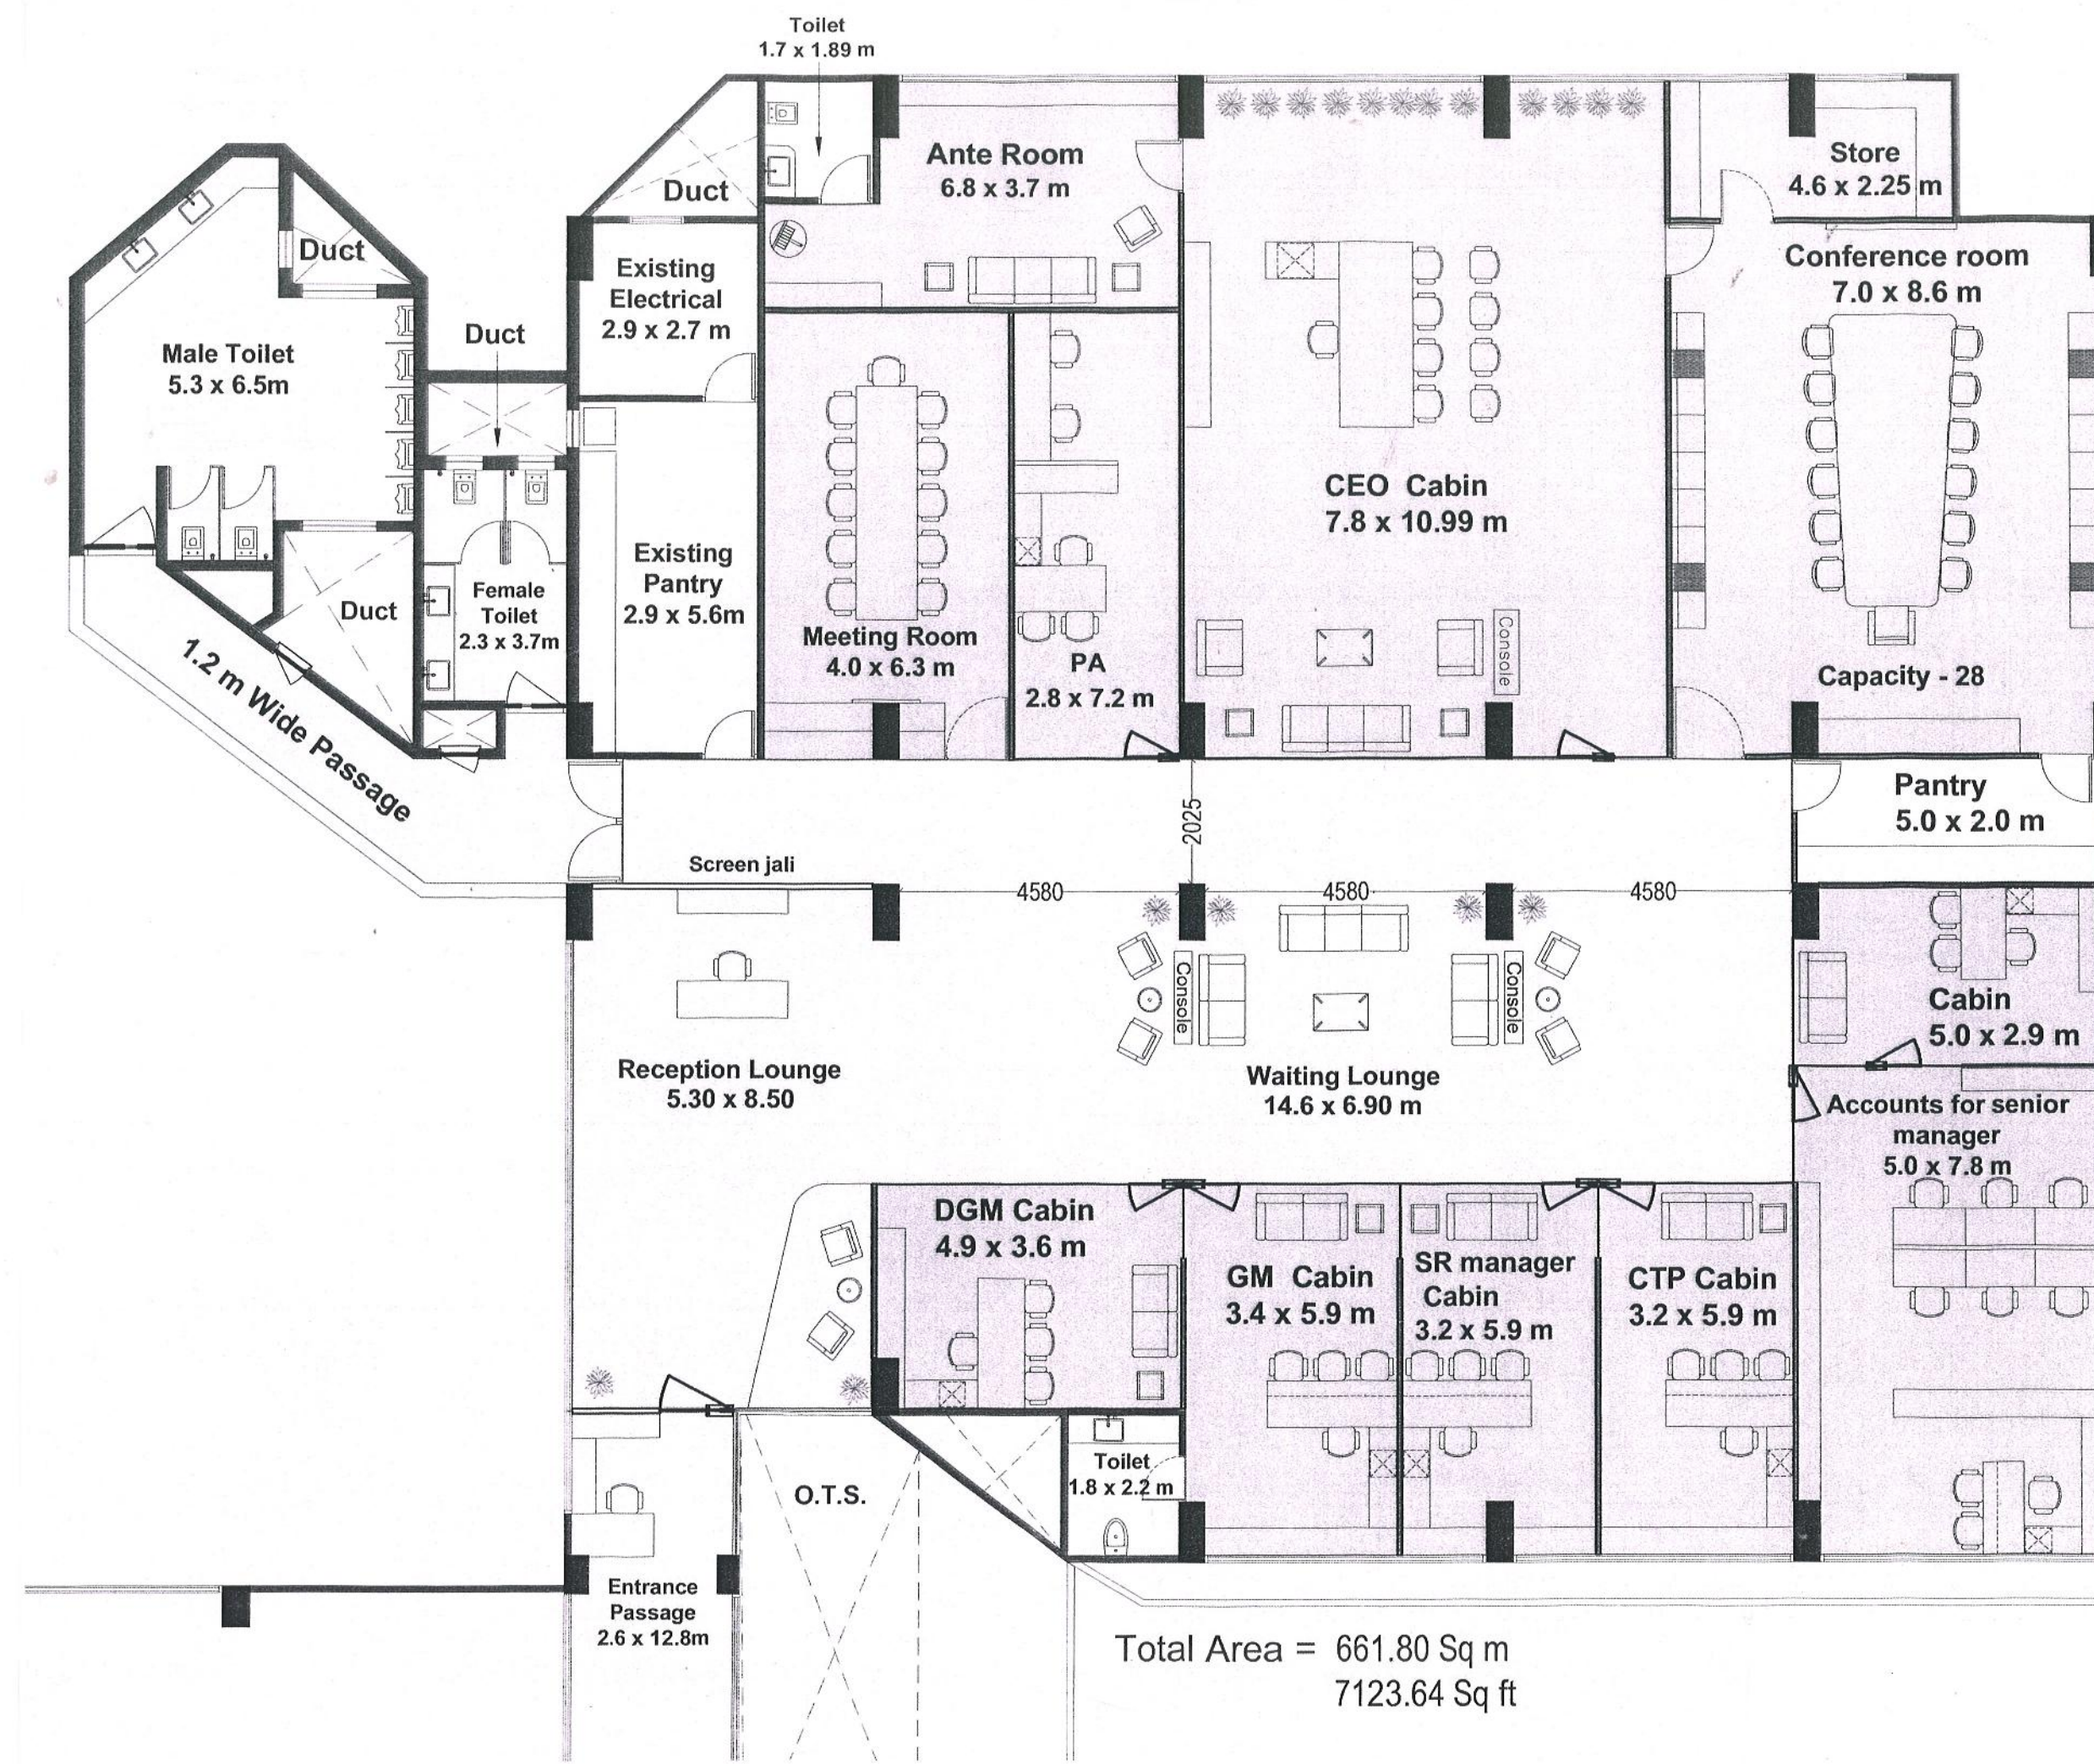

Key Plan:

| Rev | Date     | Issued   | Issued to | Issued for |
|-----|----------|----------|-----------|------------|
| 01  | 08-12-21 | Softcopy | Client    | For Review |

## 9th Floor

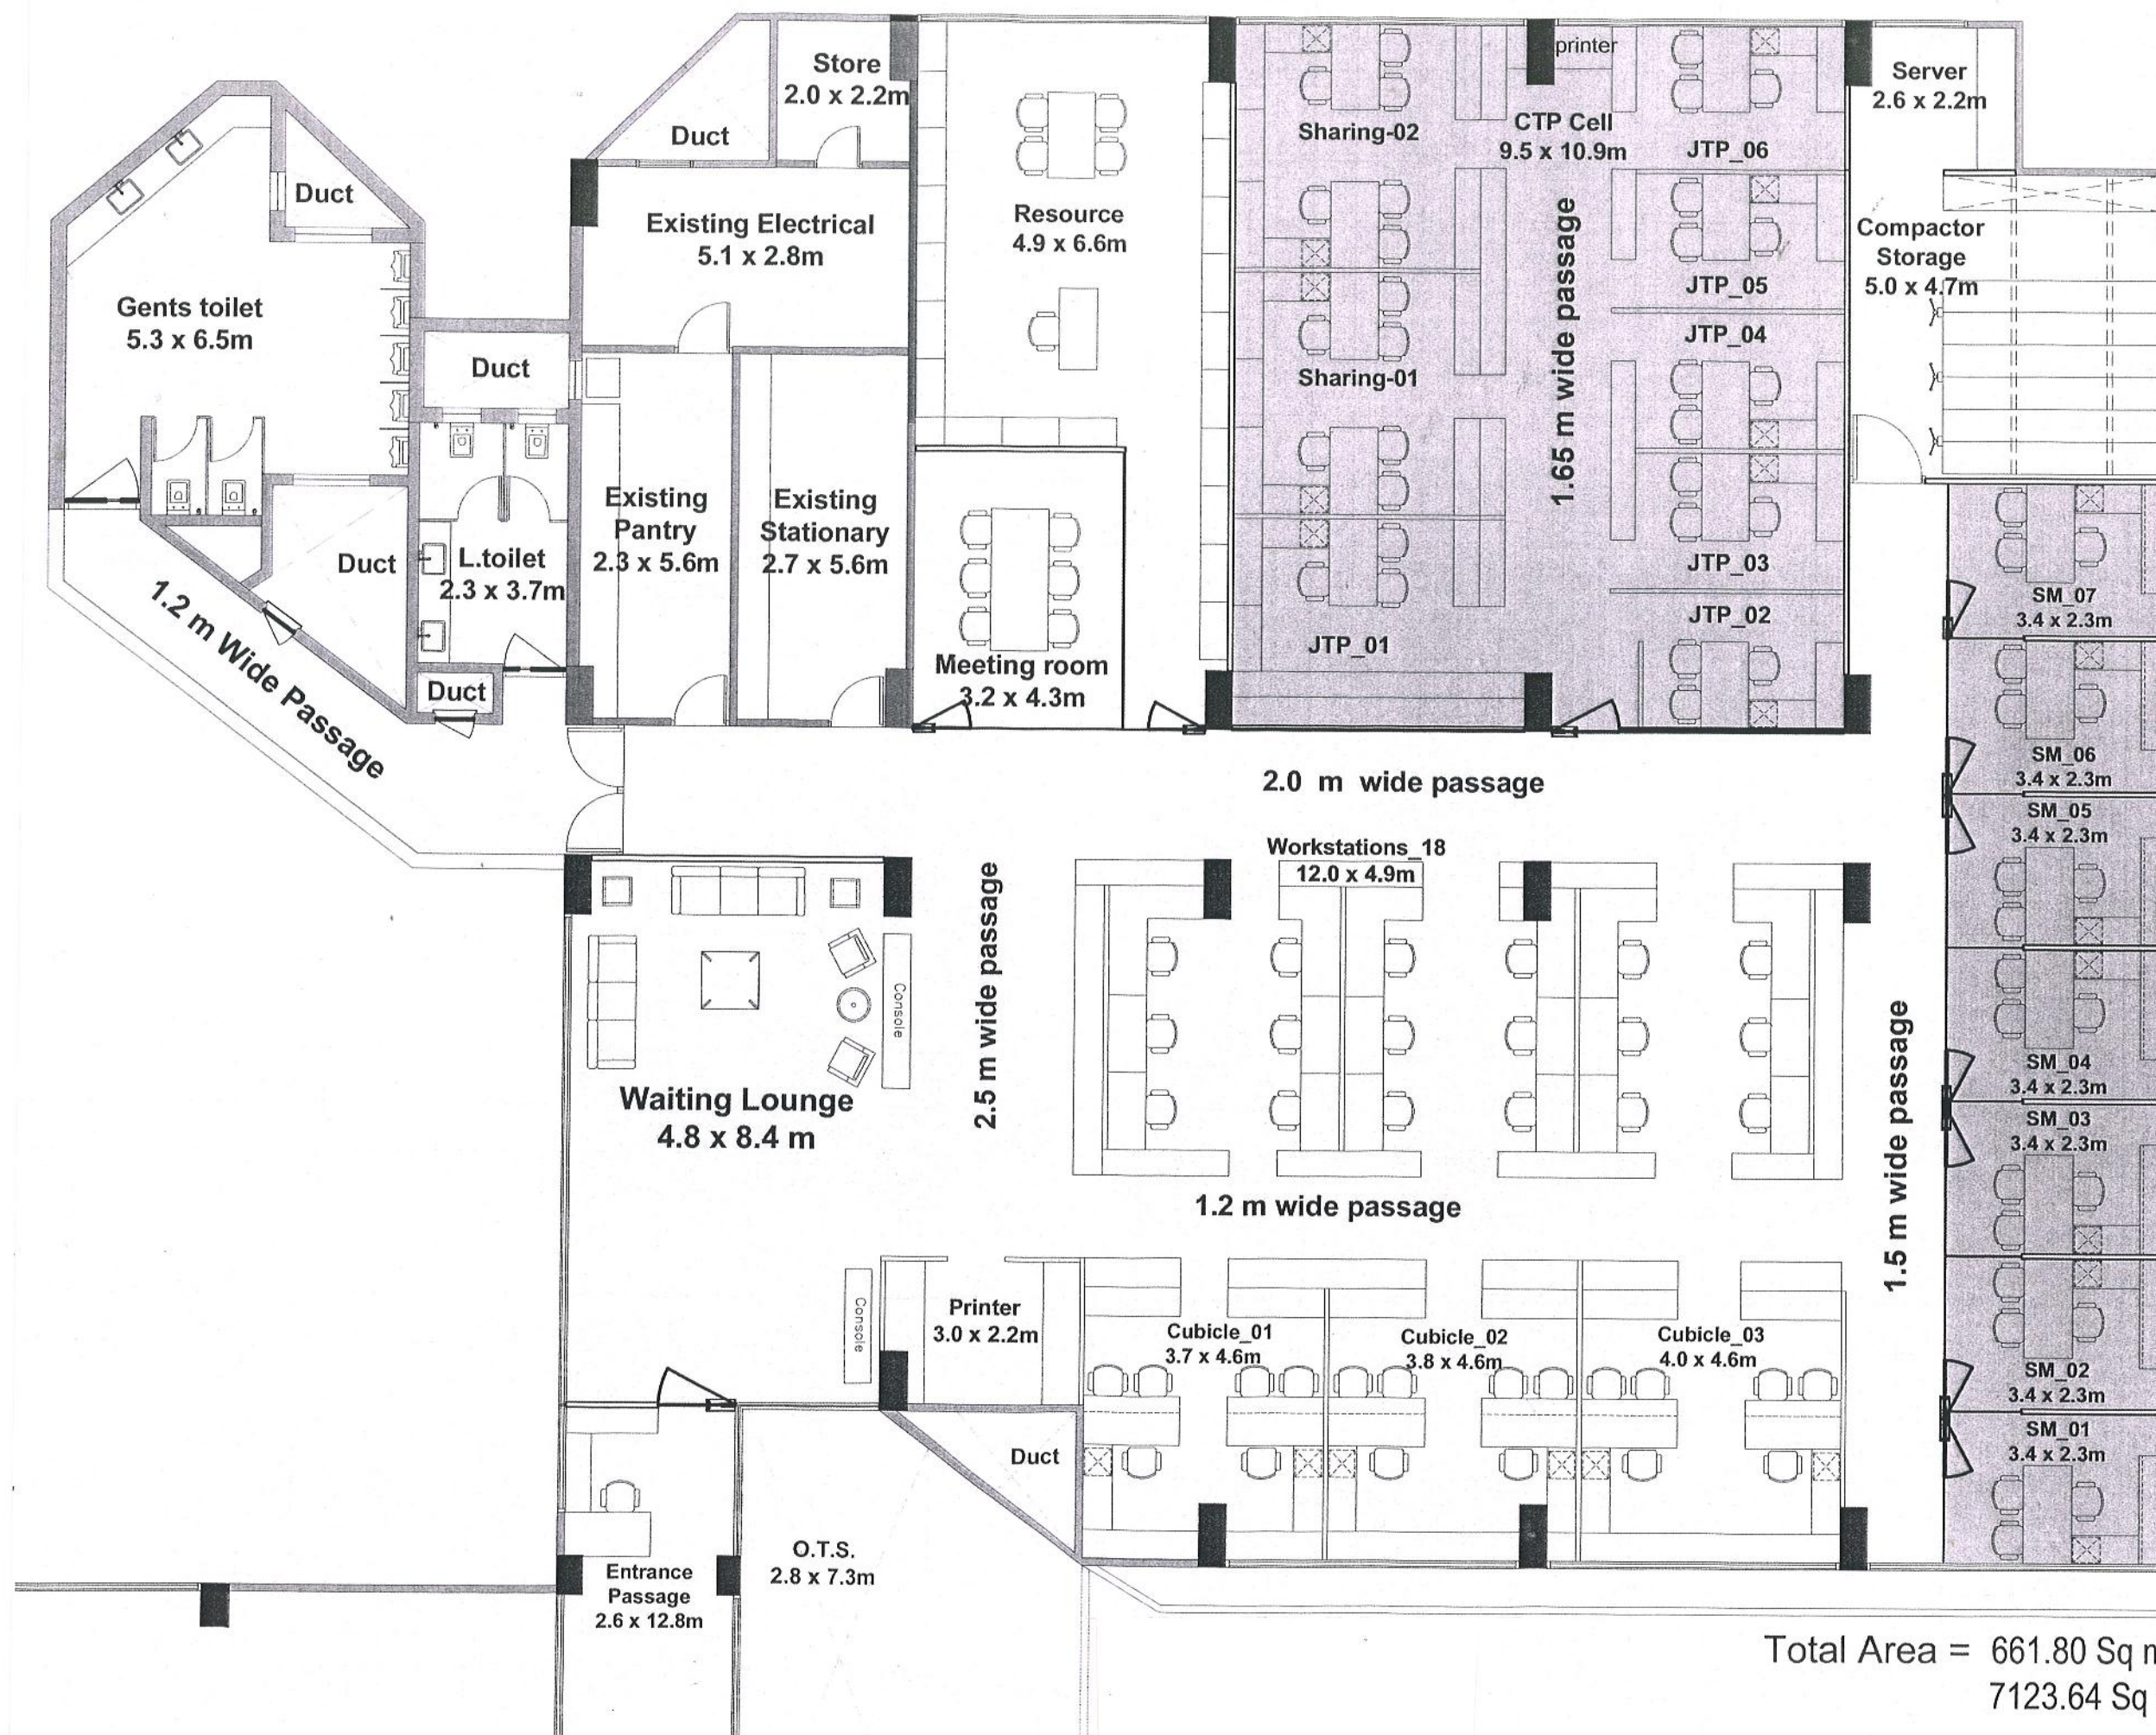

|     |          |          |           |            |     |
|-----|----------|----------|-----------|------------|-----|
| R1  | 07-12-21 | Softcopy | Client    | For Review | HC  |
| R2  | 20-10-21 | Softcopy | Client    | For Review | HC  |
| Rev | Date     | Issued   | Issued to | Issued for | Aut |

Key Plan:

